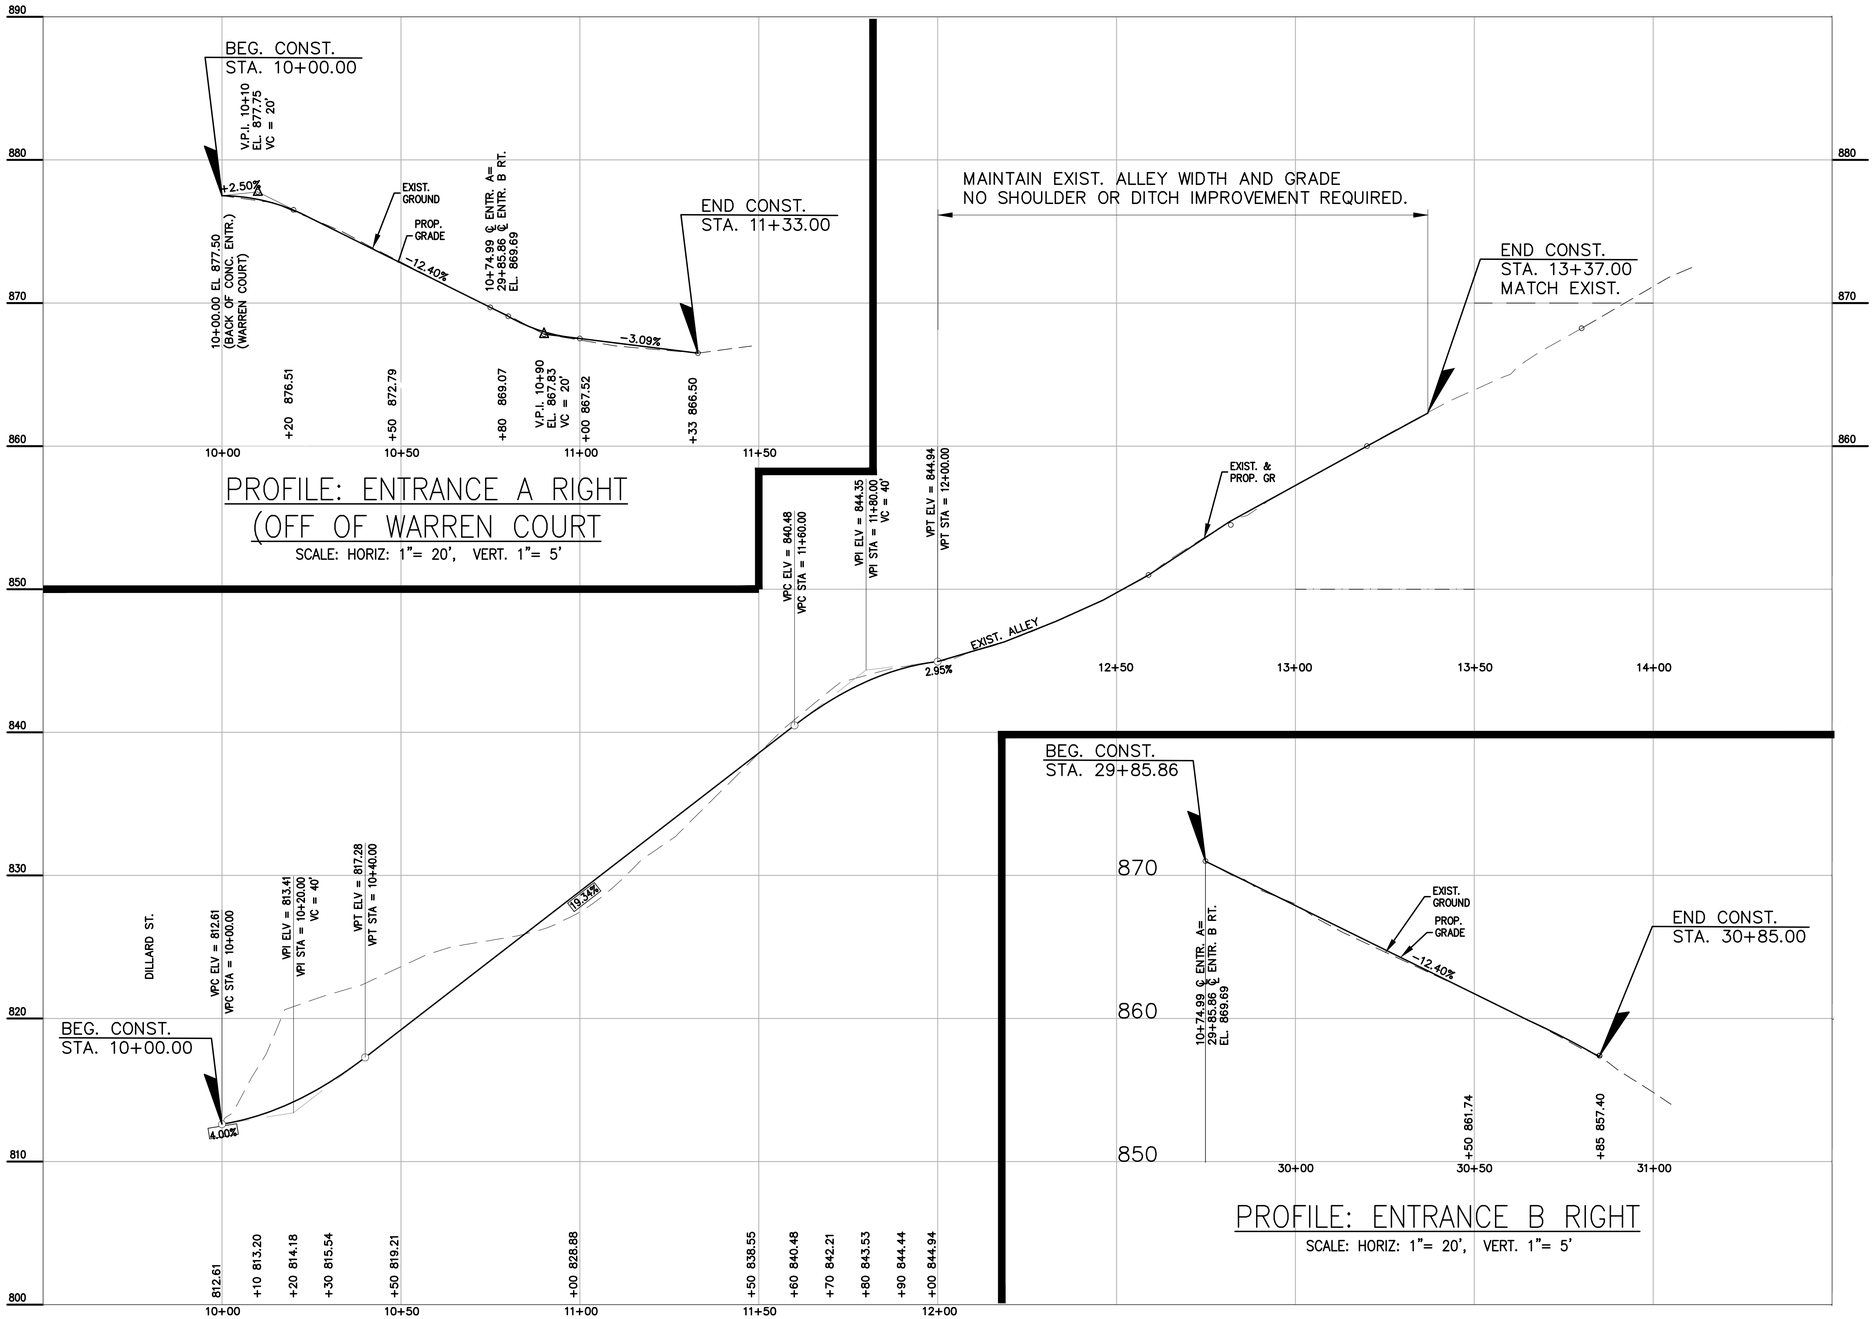

COMMONWEALTH OF VIRGINIA
MICHAEL S. AGEE
Lic. No. 15232
8/14/16
PROFESSIONAL ENGINEER

Revisions	Date

Issue Date: August 14, 2016

Drawn By: WCB

Designed By: RSM

Checked By: MSA

Date: 8/10/16

Mattern & Craig
ENGINEERS • SURVEYORS
701 FIRST STREET, S.W.
ROANOKE, VIRGINIA 24016
(540) 345-8375
FAX (540) 345-7691

NORTHSIDE NEIGHBORHOOD IMPROVEMENT PLAN
DILLARD STREET AND ALLEY IMPROVEMENTS

PROFILES–ALLEY AND ENTRANCES

MARTINSVILLE, VIRGINIA

Vertical Scale: 1" = 5'

Horizontal Scale: 1" = 20'

Commission Number: 3514

Sheet No.: 5