LINEAR FEET OF CONCRETE CURB & GUTTER - 2139 LF
MINUS DRIVEWAY WIDTH'S AND DROP INLET THROATS - 1970 LF

DRIVEWAY 1:	15'
DRIVEWAY 2:	16'
DRIVEWAY 3 & 4 (COMBINED):	30'
DRIVEWAY 5:	20'
DRIVEWAY 6:	16'
DRIVEWAY 7:	20'
DRIVEWAY 8:	20'
DRIVEWAY 9:	16'
DRIVEWAY 10:	16'
TOTAL DRIVEWAY WIDTH:	169'

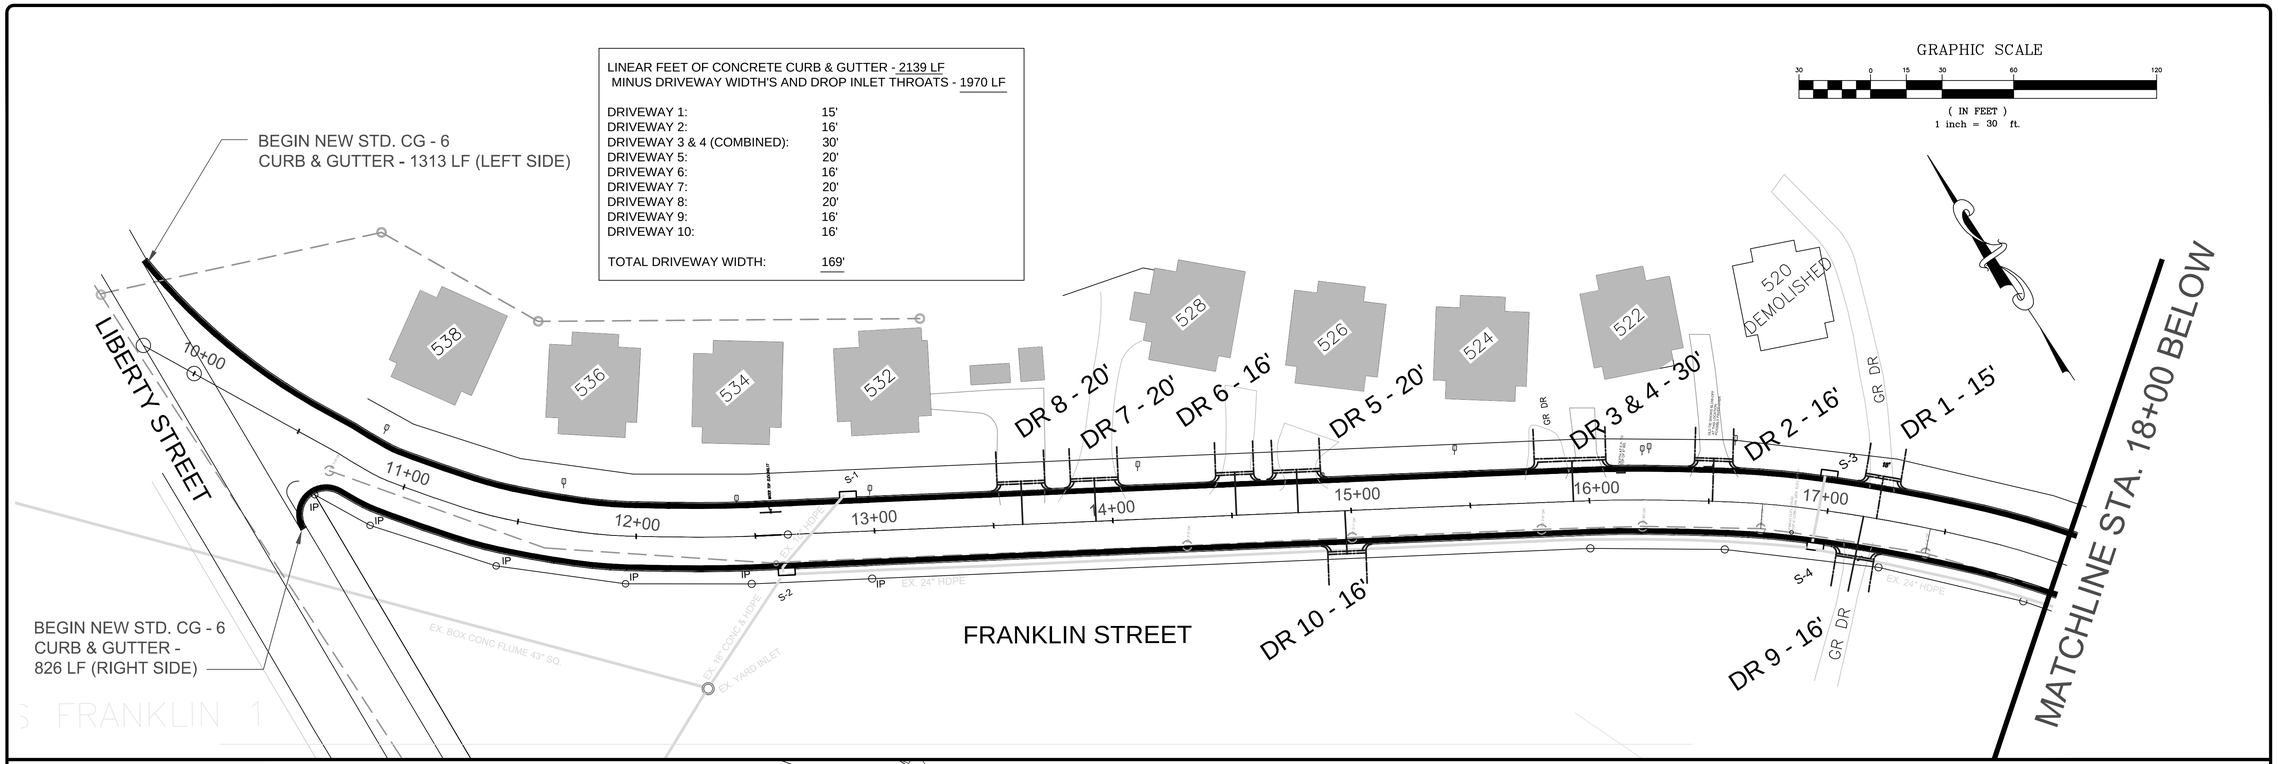

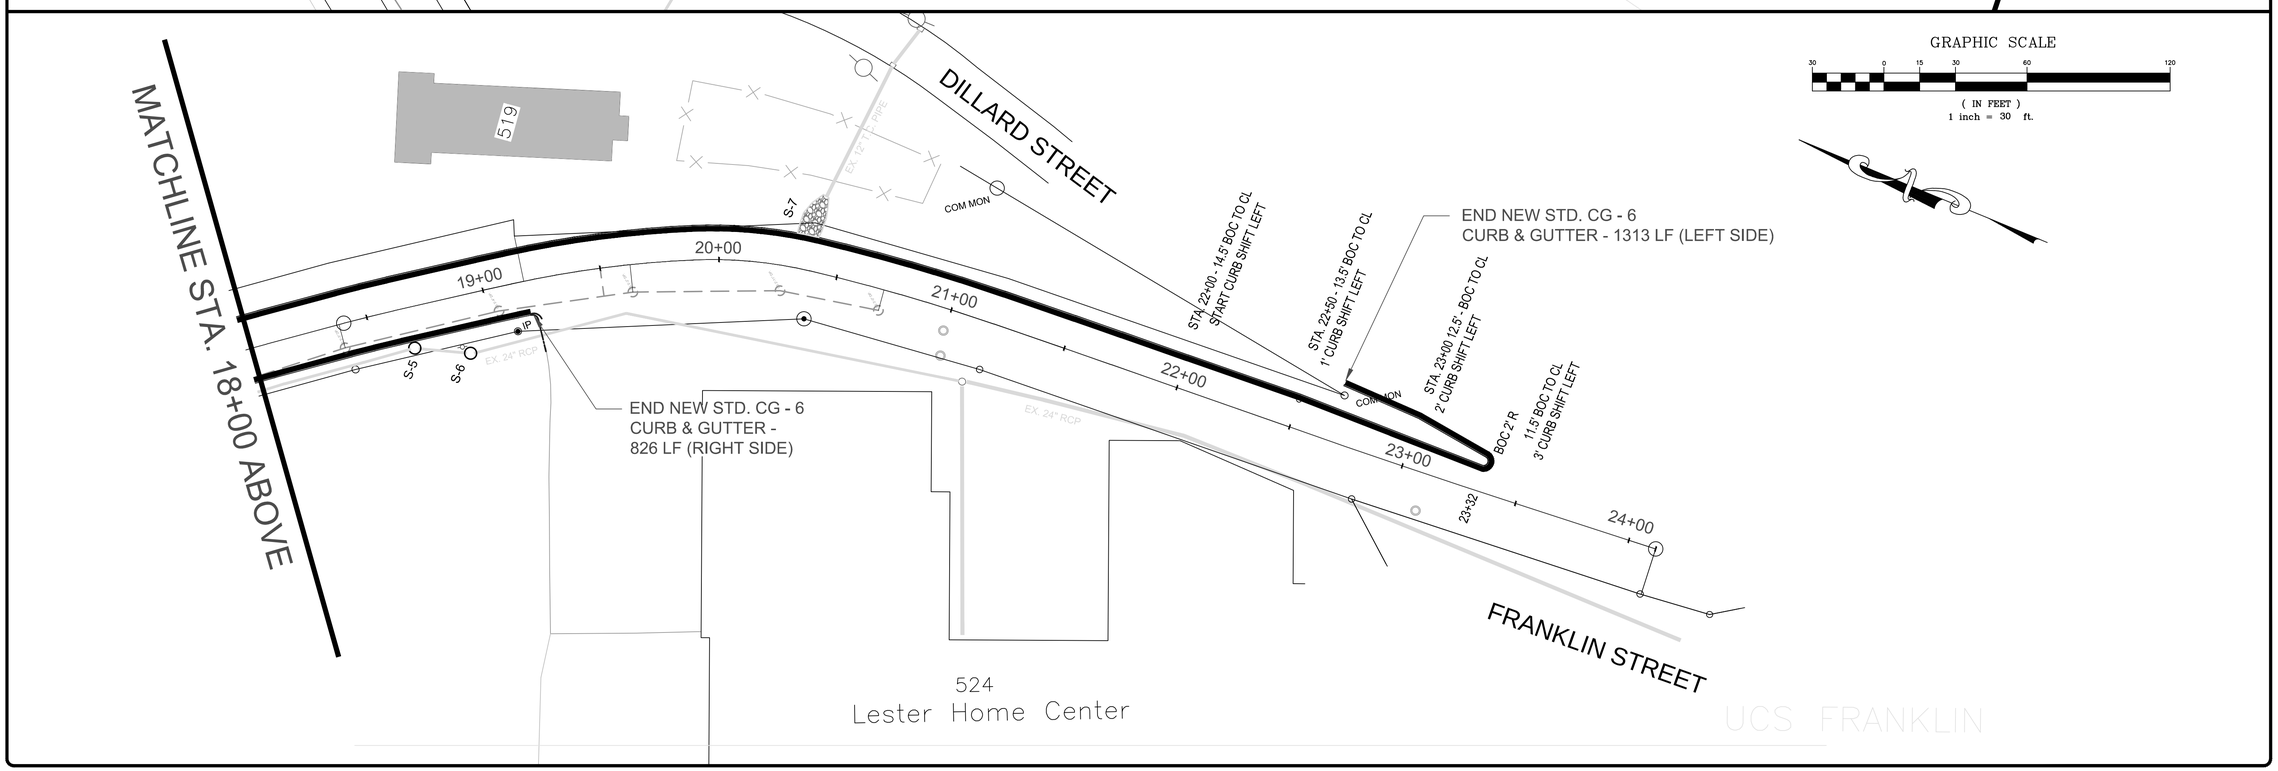

DRAWING S — 1 OF 1 OF 1
DWG. BY: DHC
CHK. BY: CRM

PROJECT FRANKLIN STREET CURB & GUTTER PROJECT
MARTINSVILLE, VIRGINIA 24112

CADD VERSION	PLOT SCALE	PLOT DATE	DIRECTORY	FILE NAME
AutoCAD MAP 2015	AS NOTED	JULY 21, 2016	C:\DESIGN\PROJ\MAPS\PRT\PROJECTS	FRANKLIN STREET CURB & GUTTER PROJECT

Martinsville
A CITY WITHOUT LIMITS
Fiber Networking Your Business into the New Millennium
ENGINEERING DEPARTMENT
55 WEST CHURCH STREET
MARTINSVILLE, VIRGINIA 24114
PH. (276) 403-5160 FAX (276) 403-5158
www.ci.martinsville.va.us

\\Cnbserver\base maps\PUBLIC WORKS PROJECTS\NORTHSIDE BLOCK GRANT\FRANKLIN ST DRAINAGE IMPROVEMENTS - CURB AND GUTTER TEST.dwg, 8/10/2016 8:08:19 AM